TYPICAL PAVEMENT MARKINGS

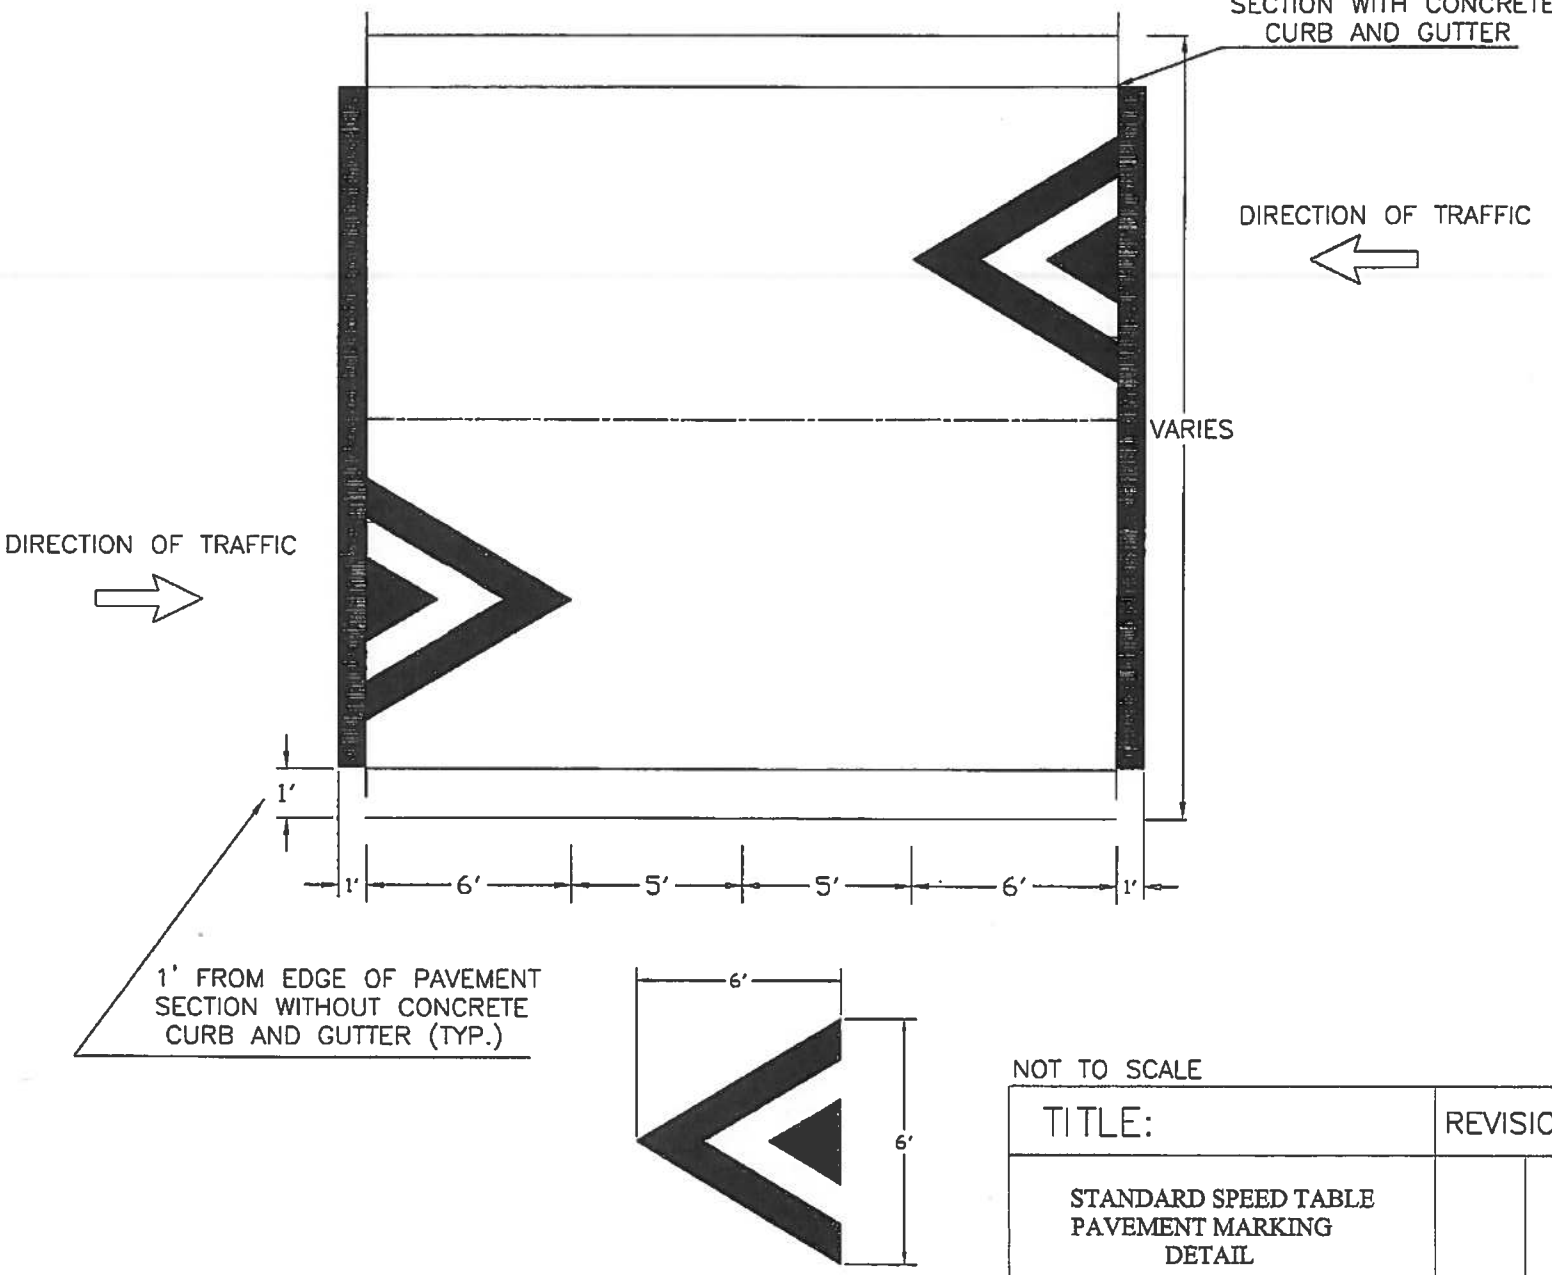

NOT TO SCALE

TOWN OF CHAPEL HILL

ENGINEERING DEPARTMENT STANDARD DETAILS

TITLE:	REVISIONS	DET.NO.
STANDARD SPEED TABLE PAVEMENT MARKING DETAIL		TC-1